




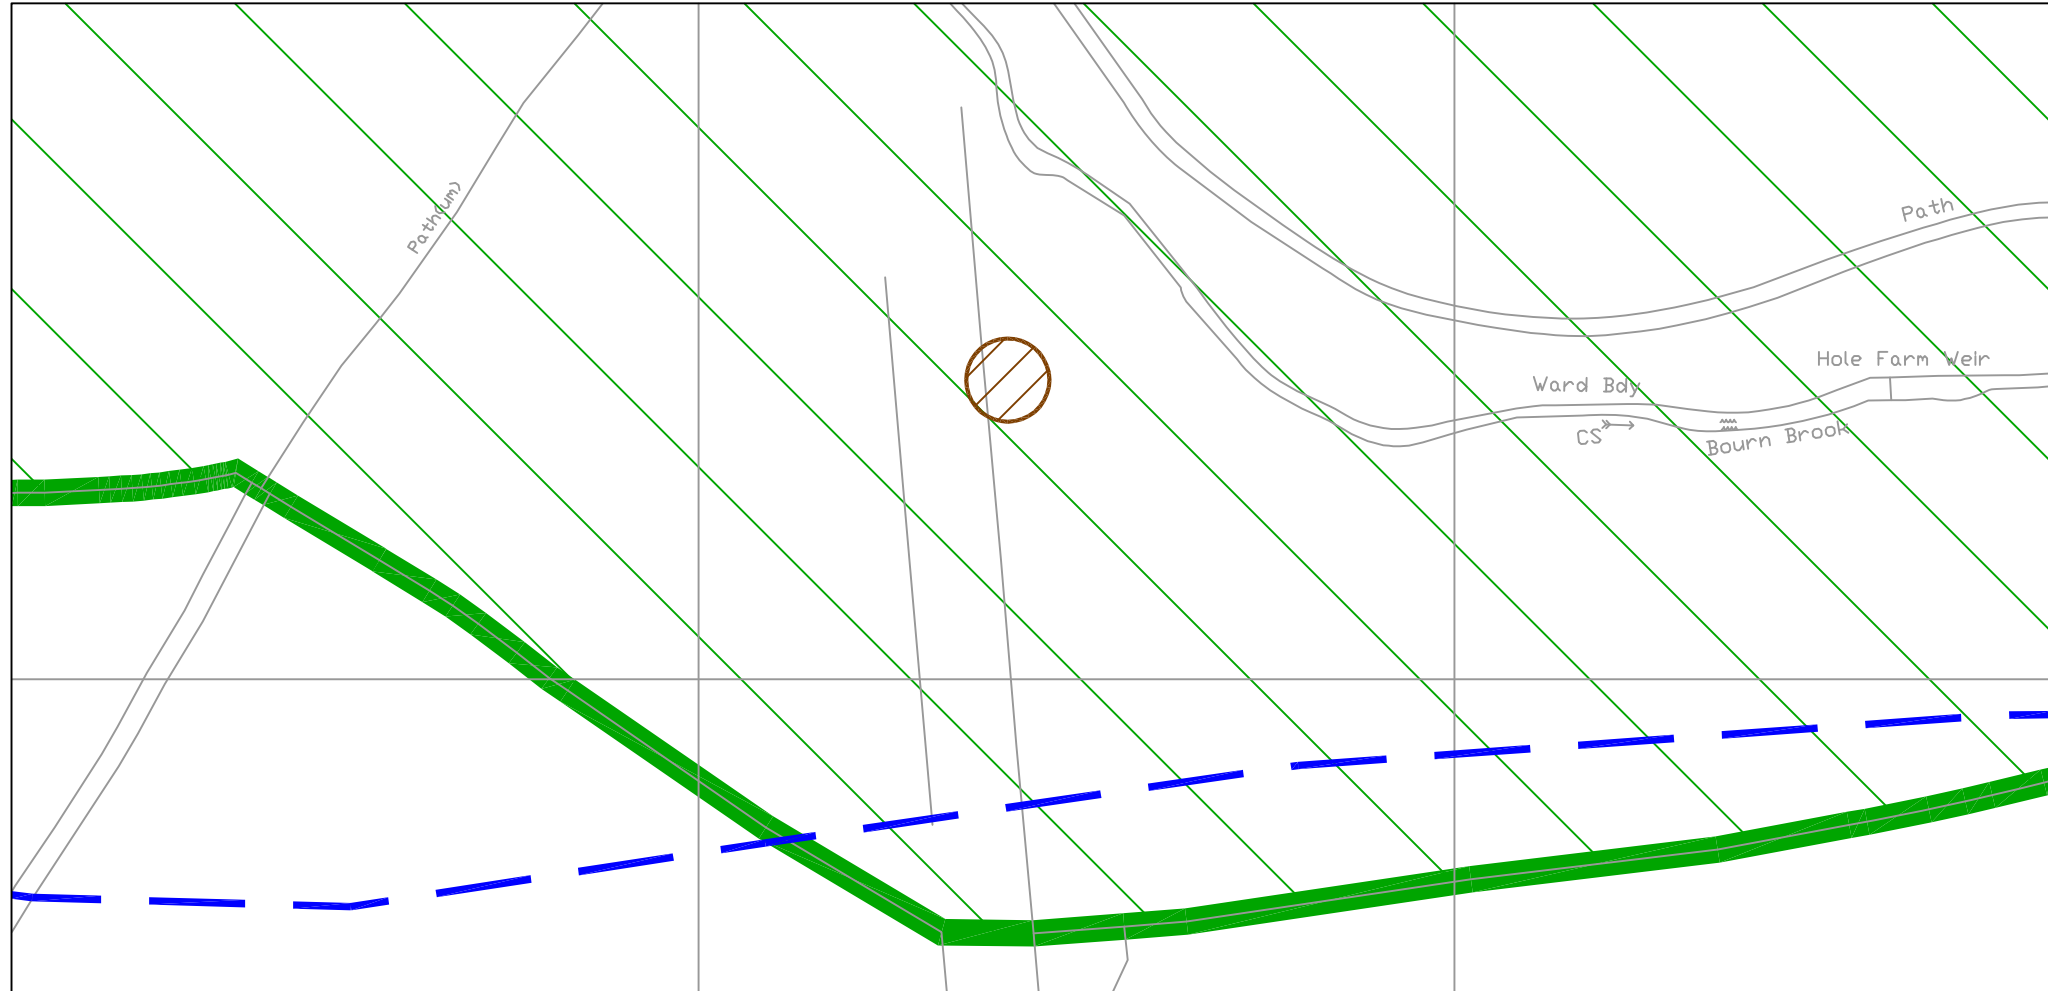

A: Hole Farm Weir
Scale 1:1000

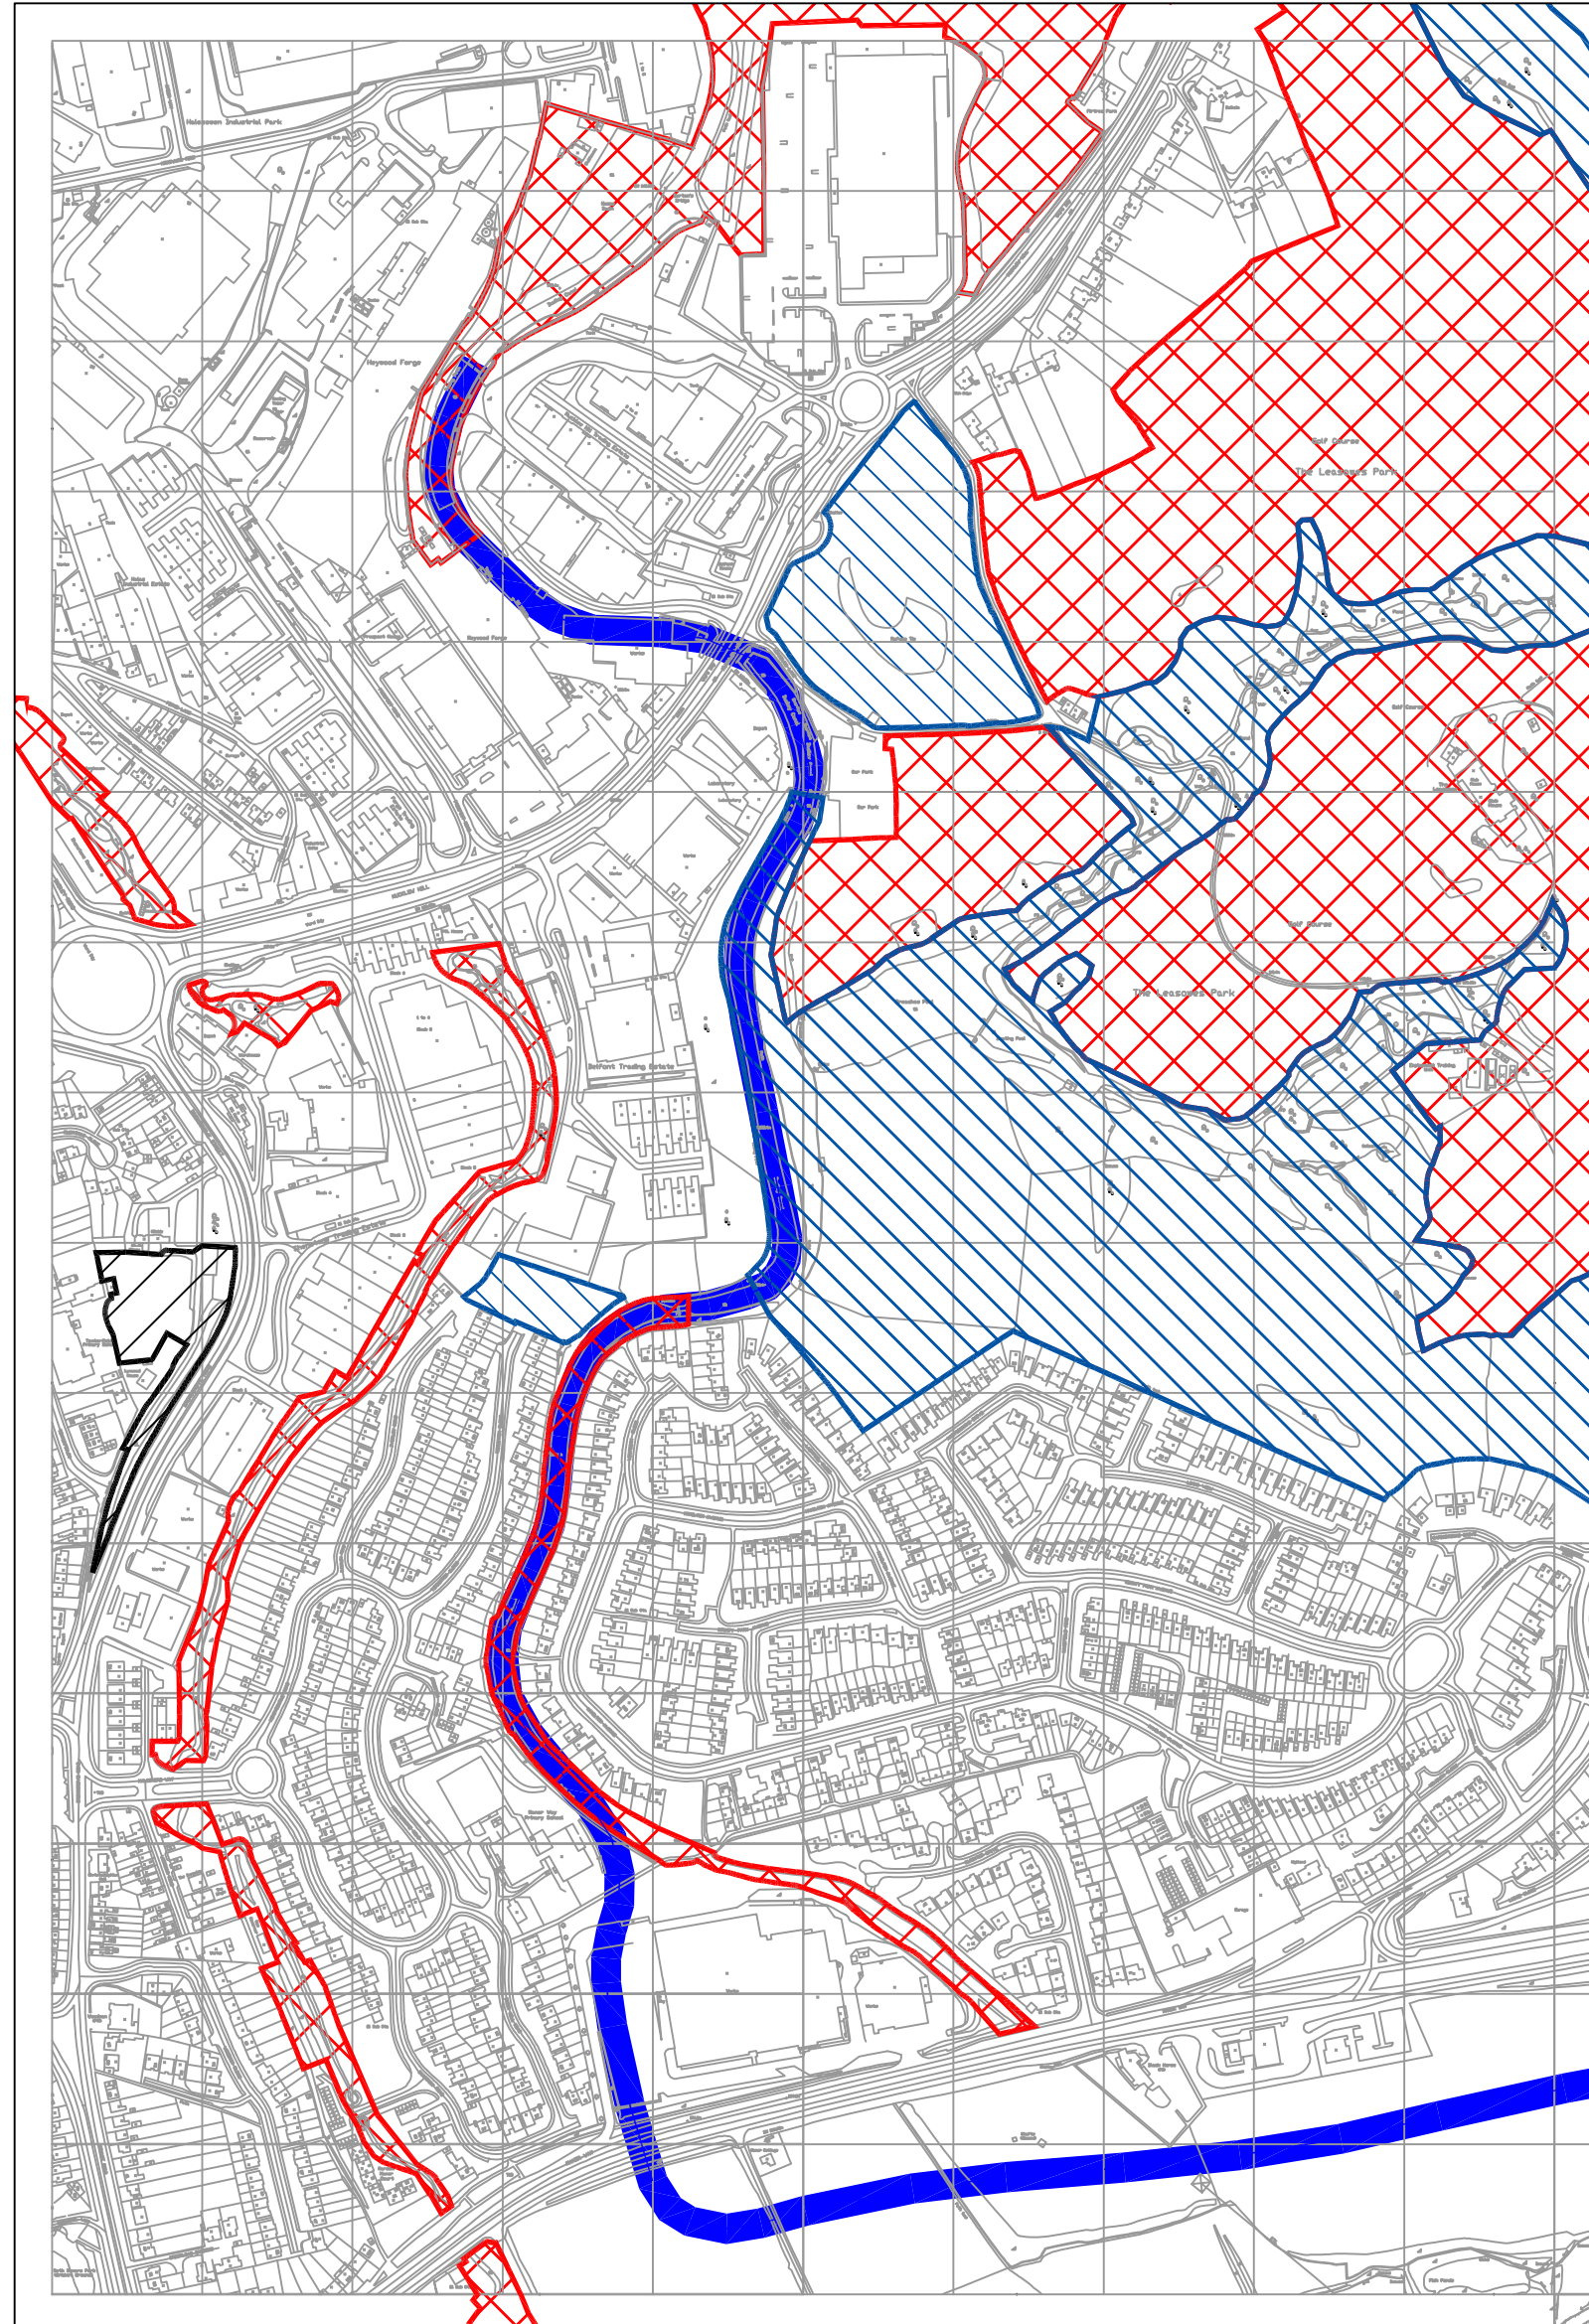


B: Moor Farm Weir
Scale 1:1000

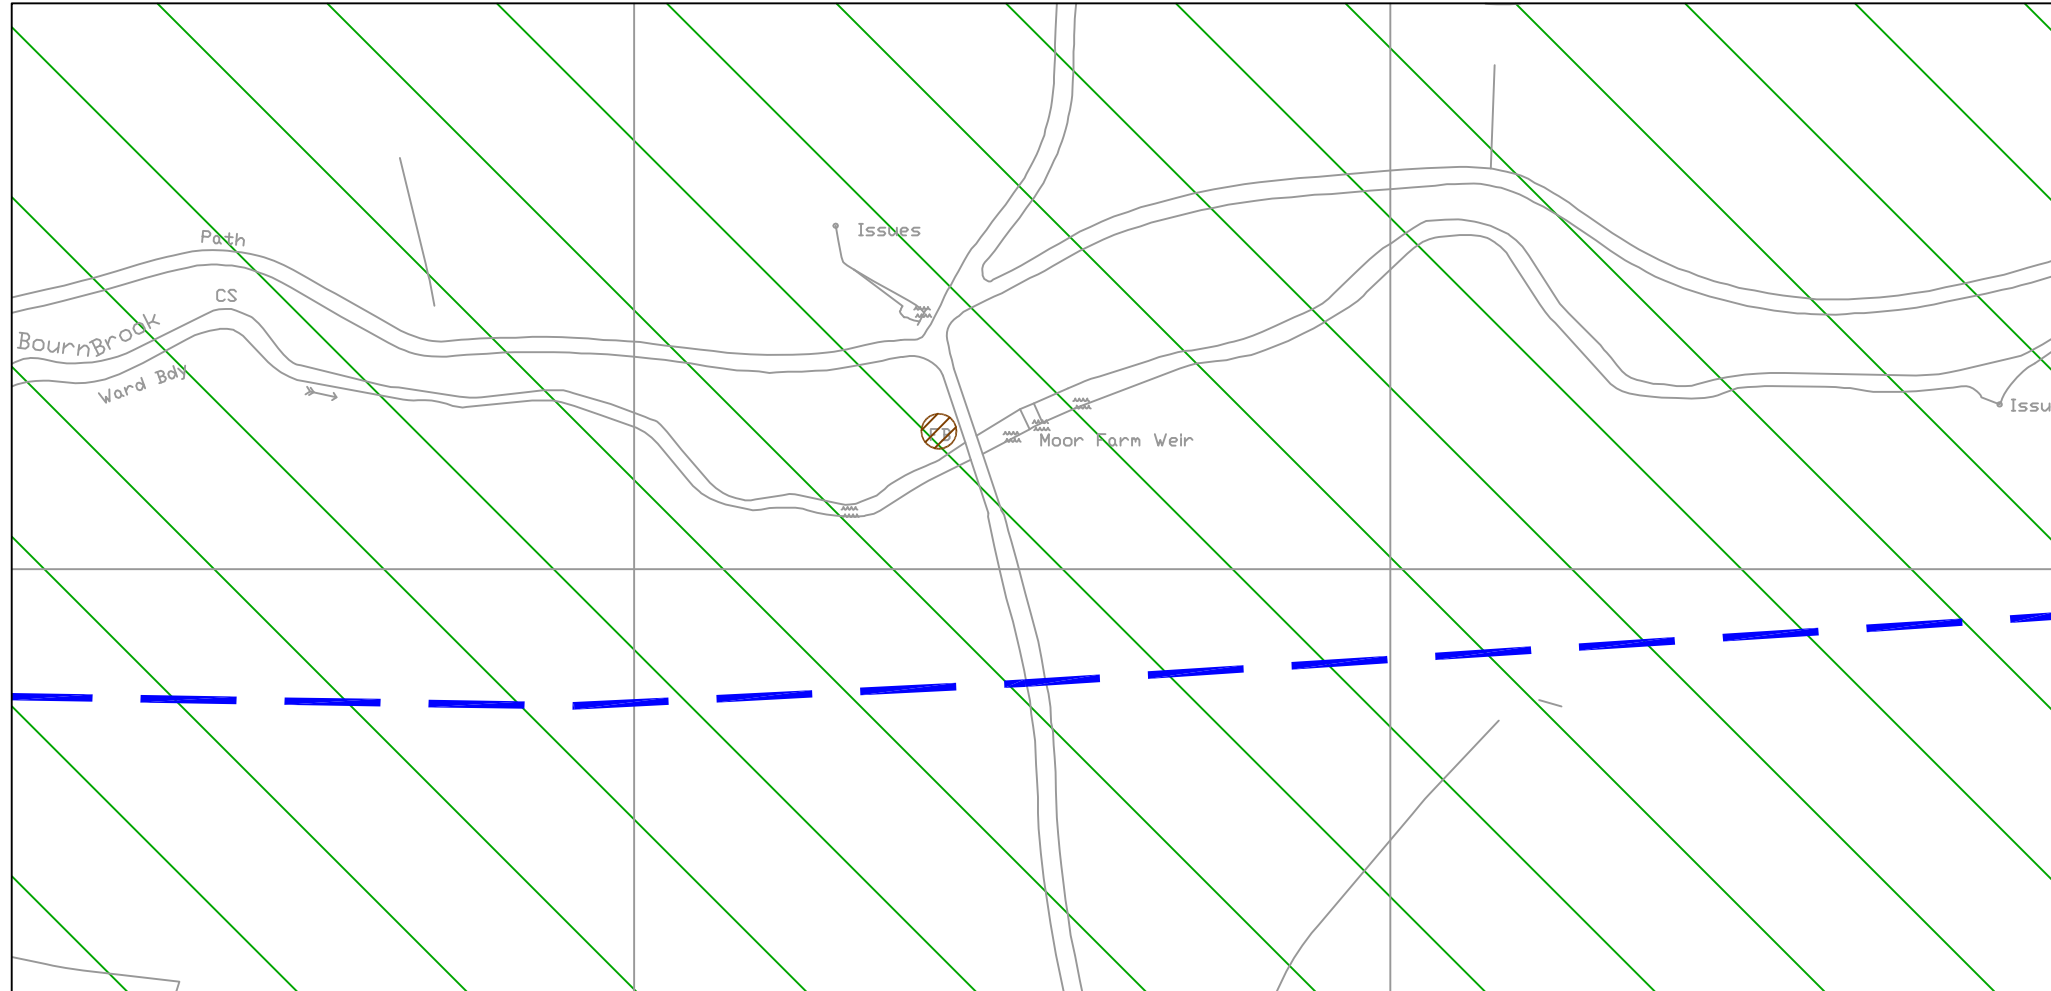


C: 200m Upstream of Nonsuch Farm Weir
Scale 1:1000


Plan (Western Section — Hawne Basin to California)
Scale 1:5,000

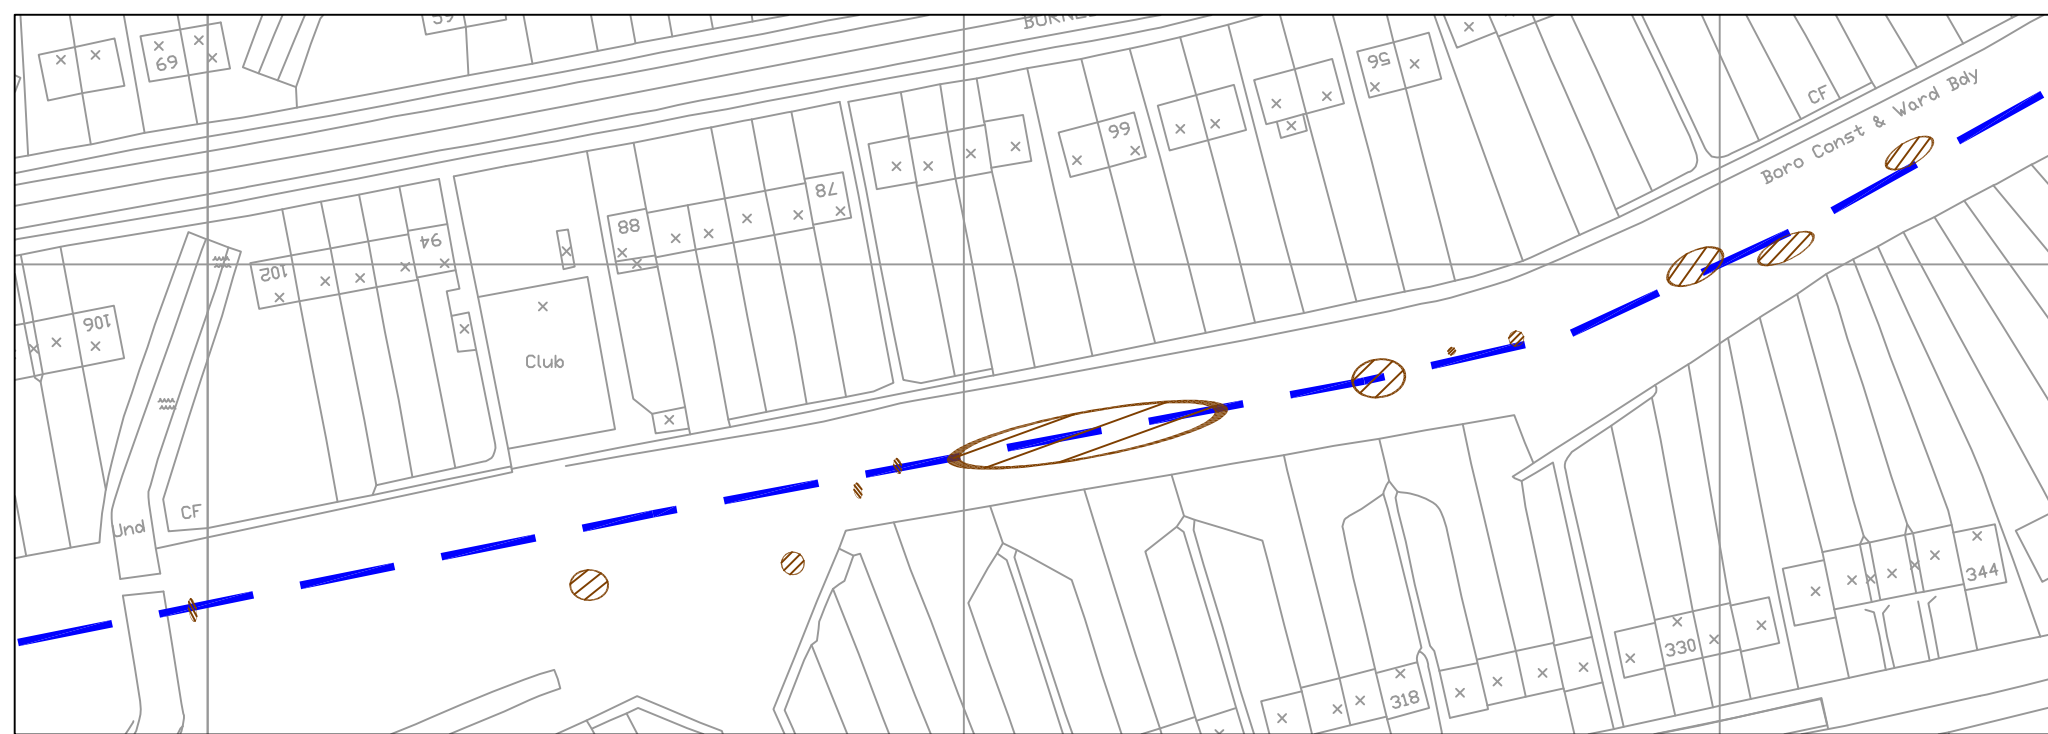


E: East of Stonehouse Brook Bridge
Scale 1:1000

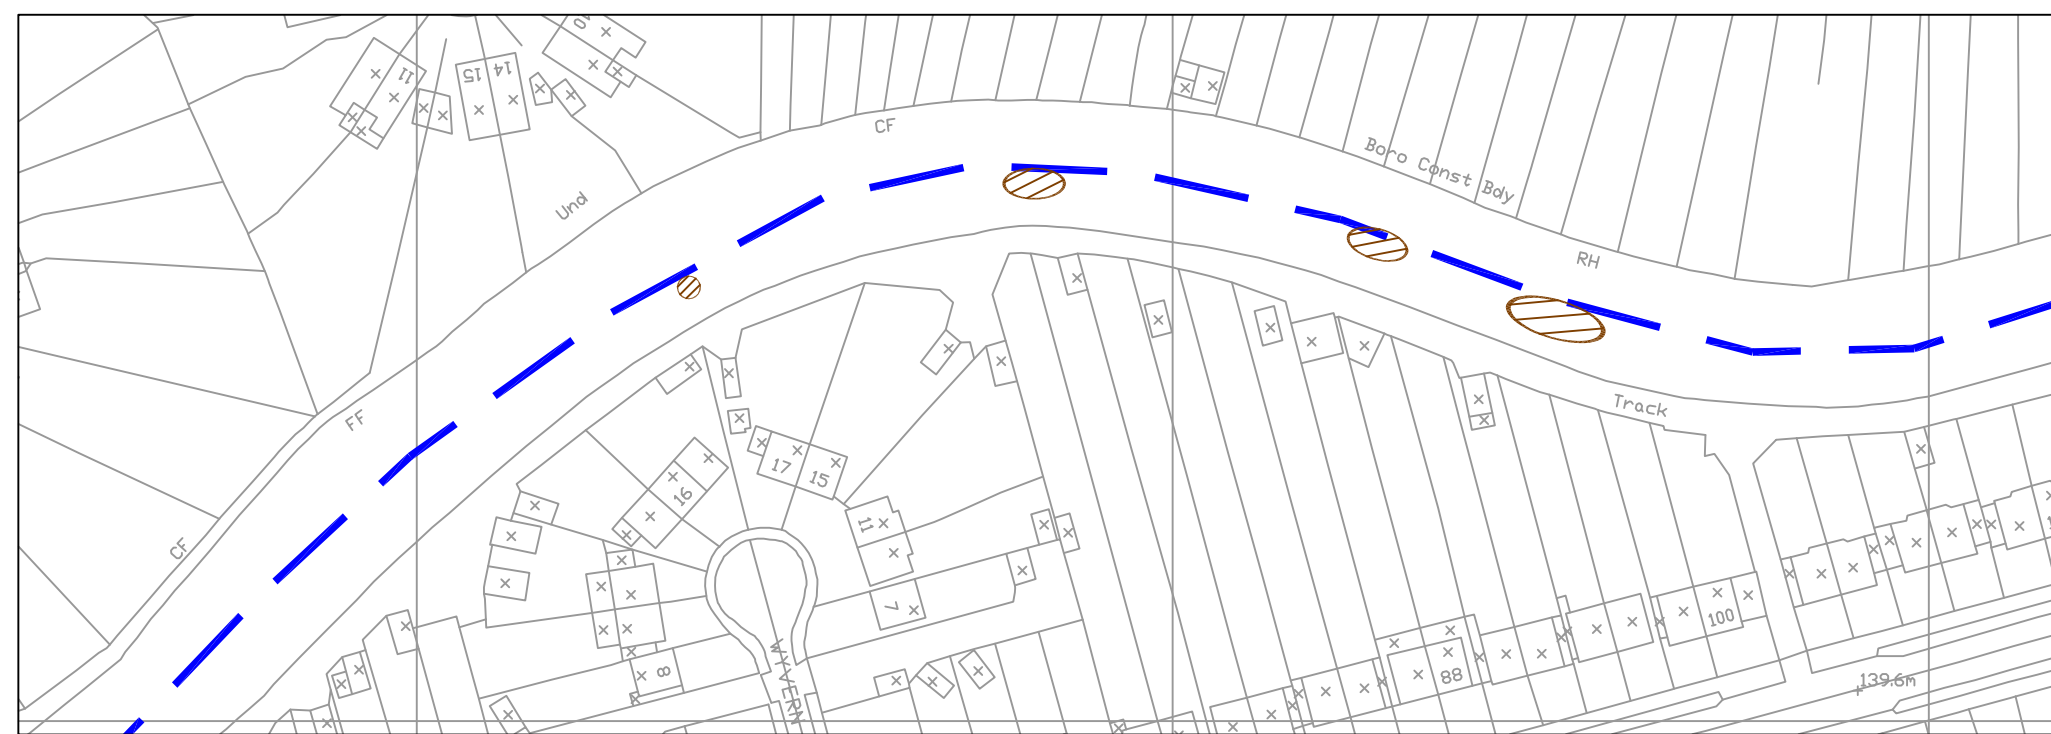

F: North of Corisande Road
Scale 1:1000

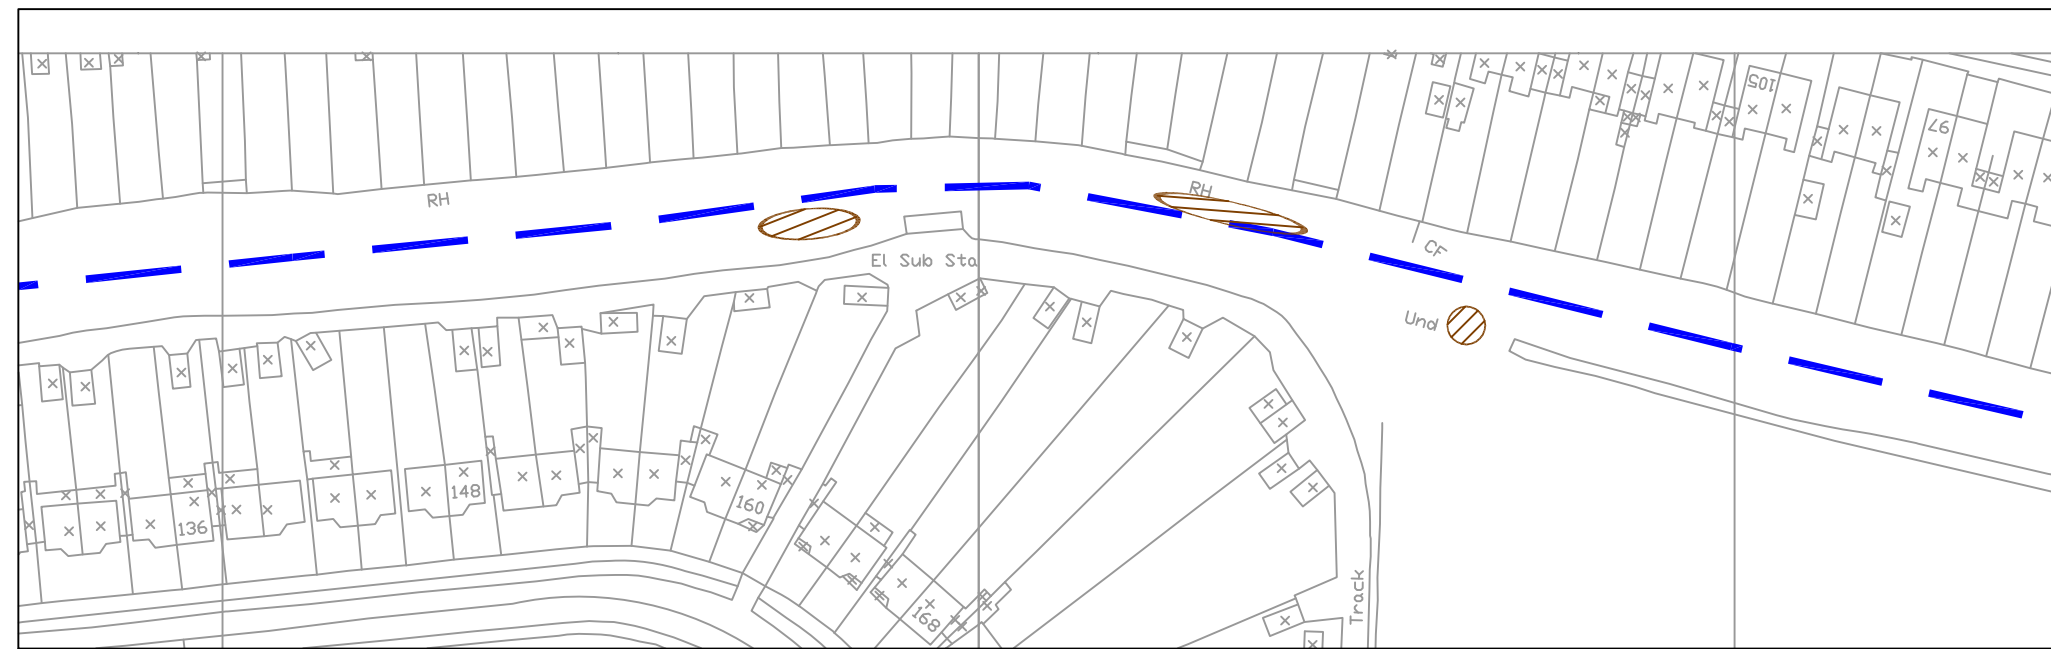

G: 100m west of Selly Oak Park
Scale 1:1000

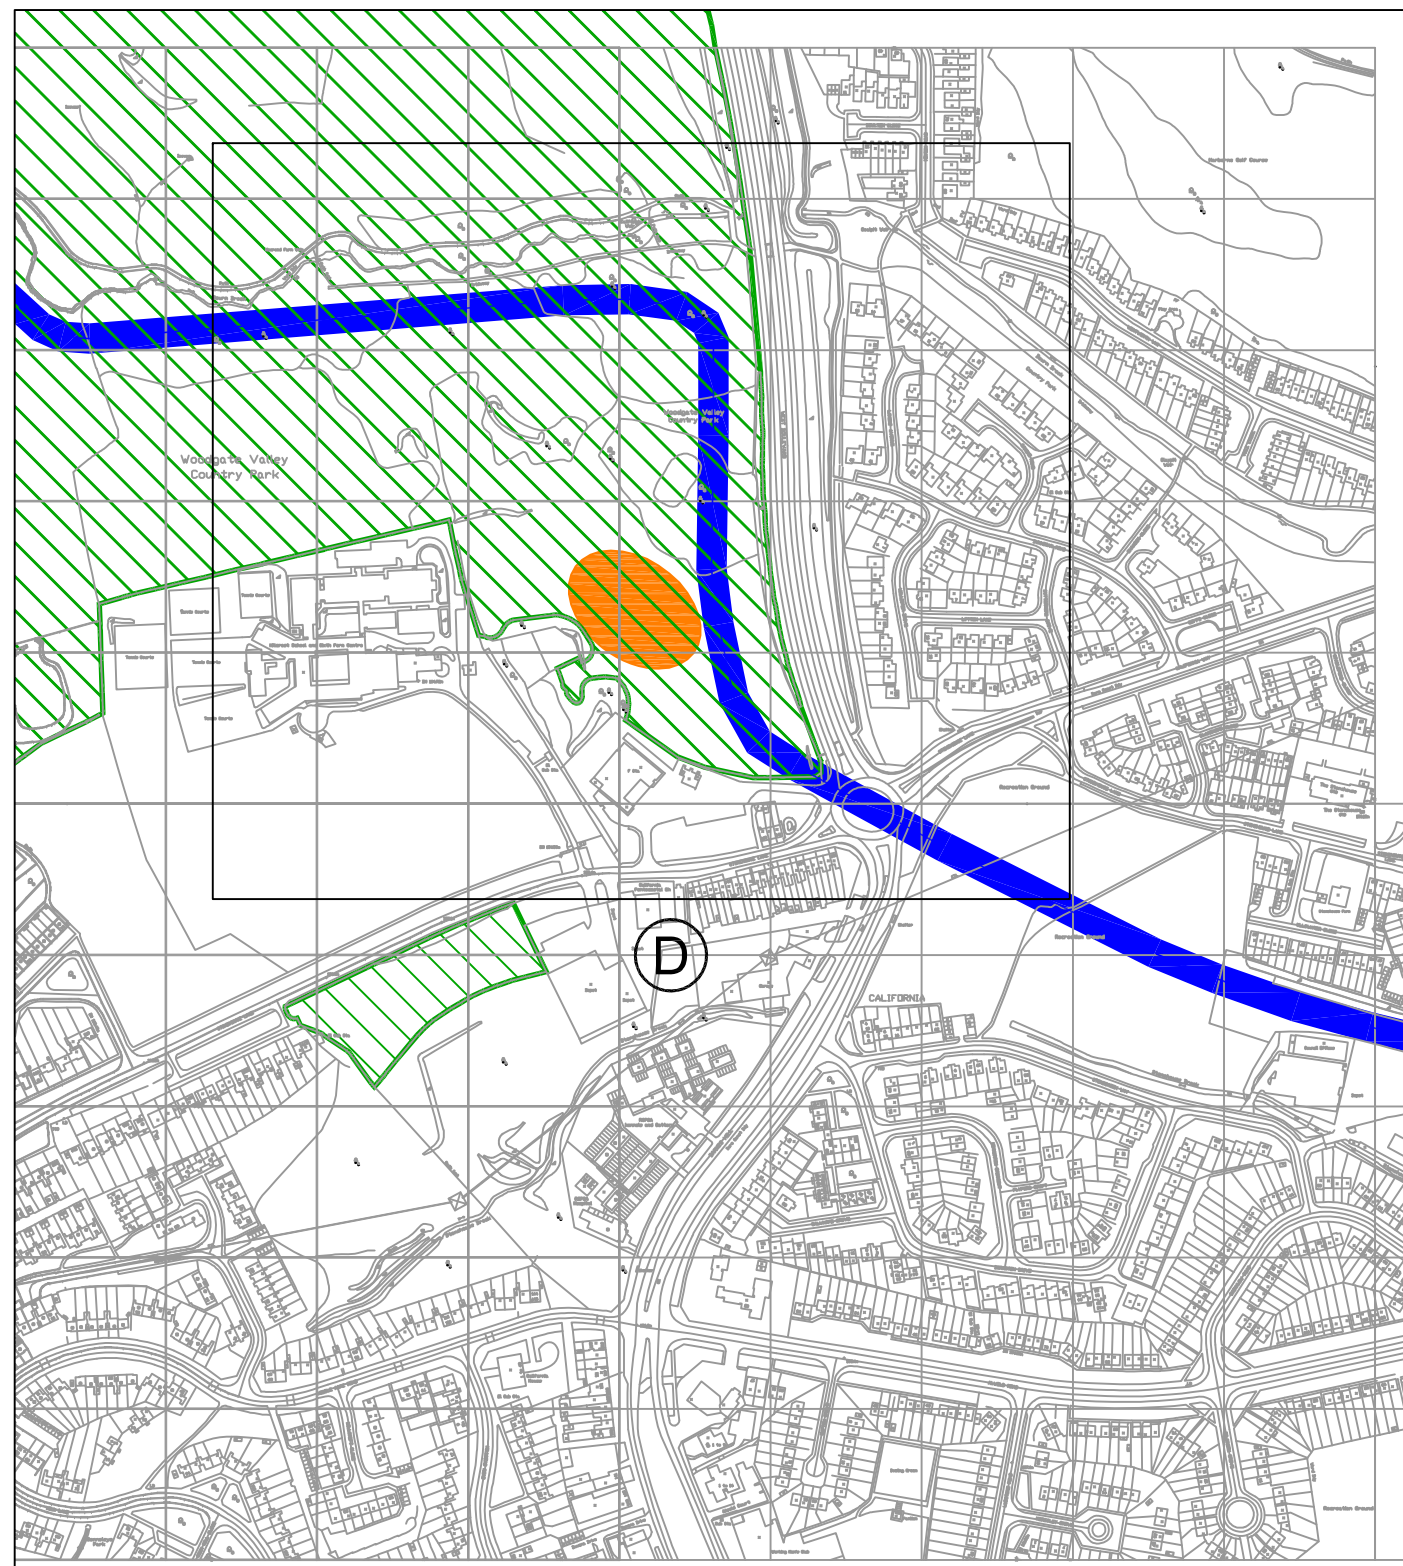

D: Meadow North of Fire Station
Scale 1:2000

Plan (Eastern Section — California to Selly Oak)
Scale 1:5,000

Key			
	Indicative route of proposed canal		Approximate extent of Site of Importance for Nature Conservation (SINC) — taken from Dudley Metropolitan Borough Council 'Unitary Development Plan — Proposals Map' dated 2000
	Approximate location & extent of Japanese Knotweed infestation — surveyed by Atkins on 08/11/06		Approximate extent of Site of Special Scientific Interest (SSSI) — taken from Dudley Metropolitan Borough Council 'Unitary Development Plan — Proposals Map' dated 2000
	Approximate location & extent of Semi-improved Neutral Grassland — surveyed by Atkins on 08/11/06		Approximate extent of Site of Local Importance for Nature Conservation (SLINC) — taken from Dudley Metropolitan Borough Council 'Unitary Development Plan — Proposals Map' dated 2000
	Approximate extent of Site of Importance for Nature Conservation (SINC) — taken from Birmingham City Council 'Birmingham Unitary Development Plan — Proposals Map' dated September 2005		

Atkins Limited

Telford Office
Cornerstone House
Stafford Park 13
Telford TF3 3AZ

Tel 01852 201234
Fax 01852 200981

Birmingham Office
The Axis, 10 Holliday Street
Birmingham
West Midlands B1 1TF

Tel 0121 483 5000
Fax 0121 483 5252

THIS DRAWING IS NOT TO BE SCALED

CLIENT			
PROJECT			
Lapal Canal Restoration Feasibility Study Hawne Basin To Harbourn Bridge			
DRAWING TITLE			
Ecological Constraints			
SCALE	DRAWN	CHECKED	CO-ORD CHECK
As Shown	Nov '06	Nov '06	Nov '06
DATE	DATE	DATE	DATE
0	250m	A0	24.07.07
DRAWING NO			REV
5046582/006			-